Sketch Showing the Work of Improvements and Asphalting to Zee School Road KNV 1st Stage and Blue Moon Garden in Ward No. 10 Doddabommasandra Vidyaranyapura Sub Division.

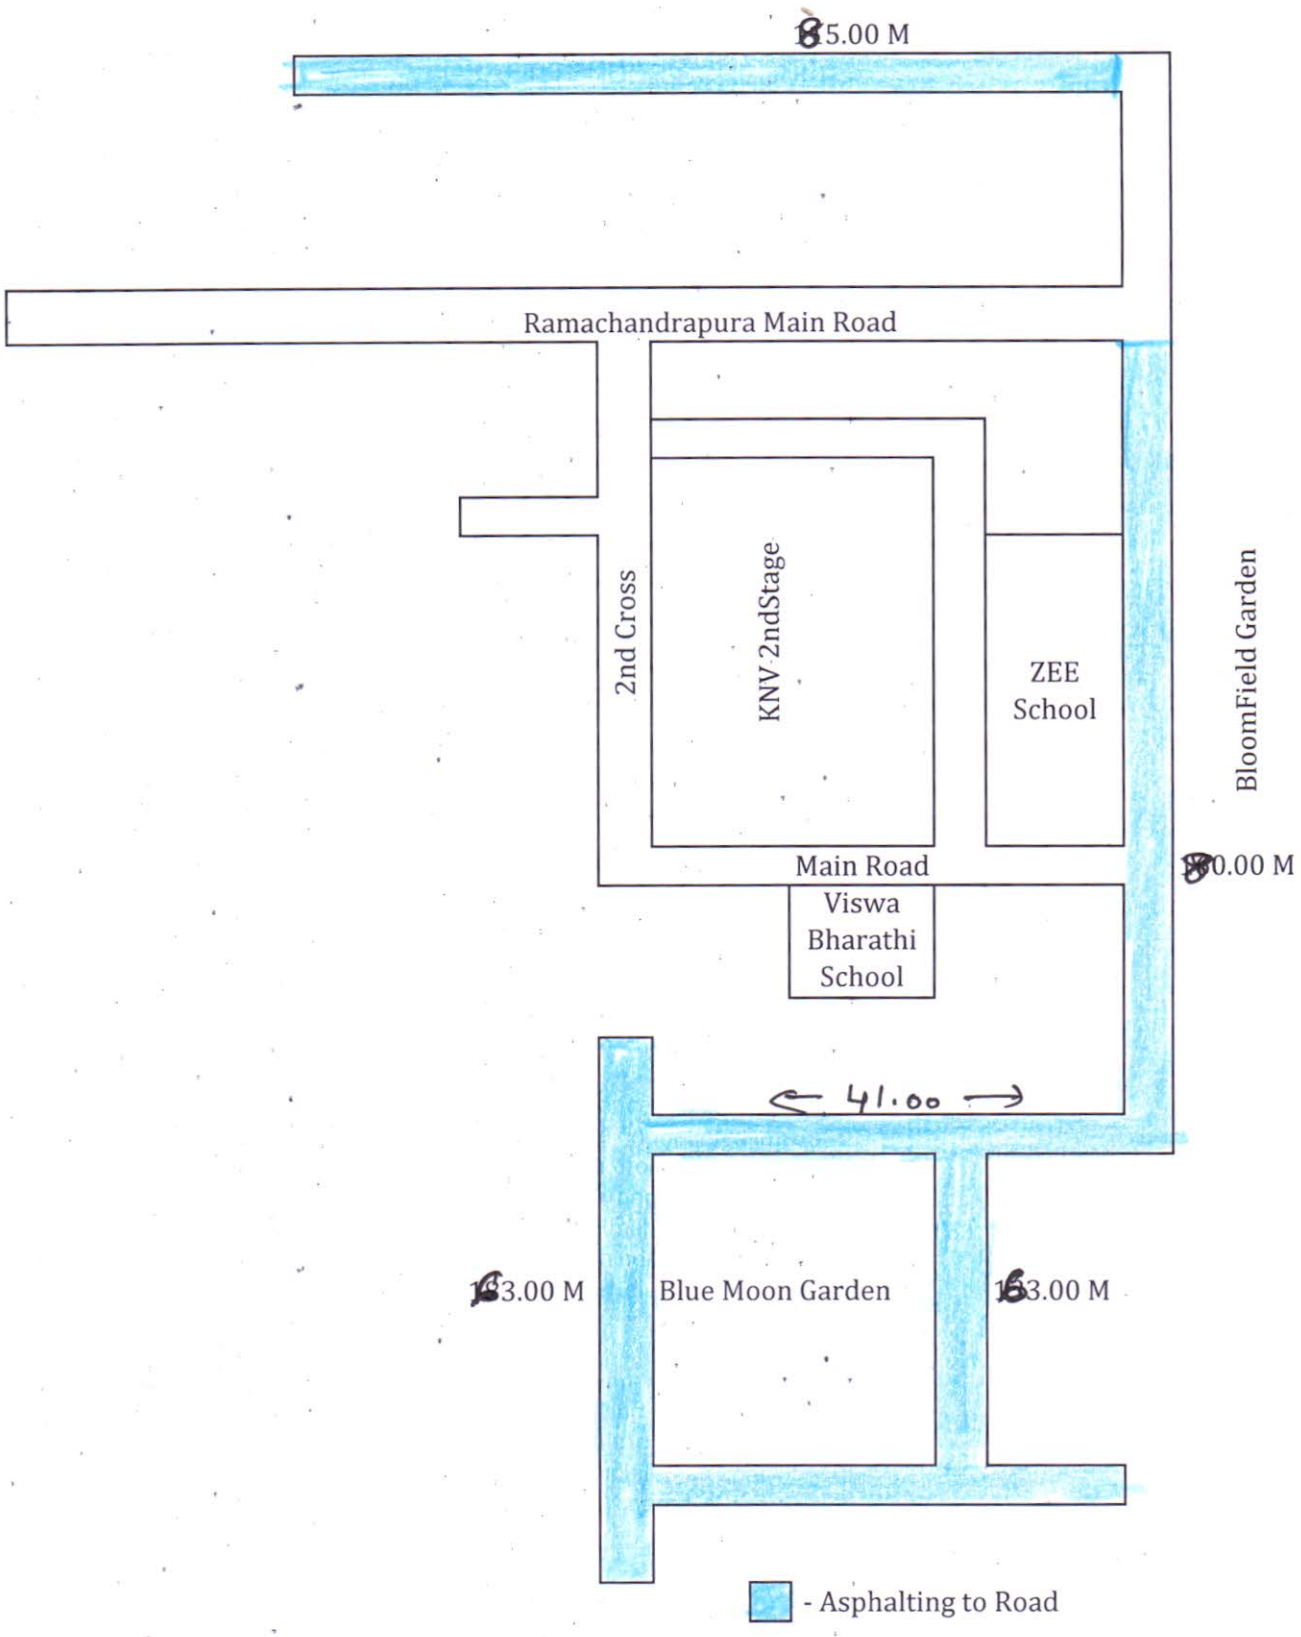


Assistant Engineer
Ward No. 10